DISTRICT	COUNTY	ROUTE	PROJECT	SHEET
8-0	YORK	I-83		
MANCHESTER TOWNSHIP				
REVISIONS				

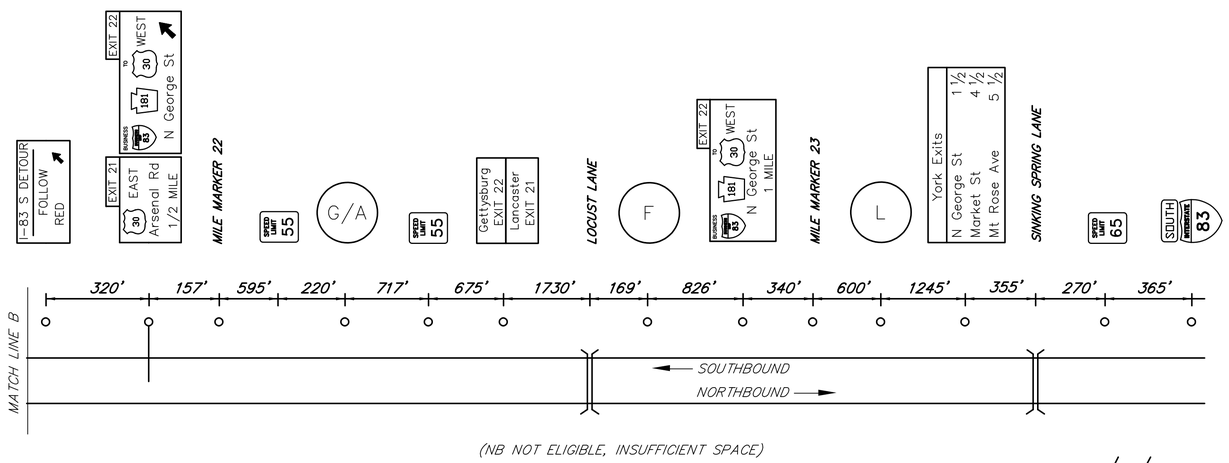

(NB NOT ELIGIBLE, INSUFFICIENT SPACE)

MAINLINE SCHEMATIC
NOT TO SCALE

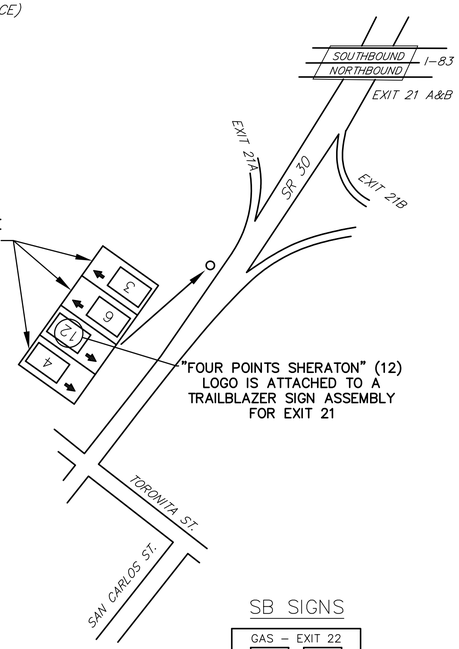

TABULATION OF QUANTITIES		
ITEM	UNIT	QUANTITY
POST MOUNTED SIGNS, TYPE B TODS	SQ.FT.	--
POST MOUNTED SIGNS, TYPE E TODS	SQ.FT.	--
FLAT SHEET PANEL REPLACEMENT	SQ.FT.	--
MAINTENANCE & PROTECTION OF TRAFFIC AND OTHER ANCILLARY WORK AS DIRECTED	LS	INCLUDED

FREEWAY LANE CLOSURES & RESTRICTIONS
ONLY PERMITTED BETWEEN 9:00 PM AND
6:00 AM MONDAY THRU FRIDAY.
DO NOT WORK DURING HOLIDAY PERIODS.

EXIT 22 SPECIFIC INFORMATION PANEL			
LEGEND	DIRECTION	BUSINESS	LOGO NO.
GAS	SB	RUTTER'S (24 HRS)	14
		RUTTER'S (24 HRS/DIESEL)	19
FOOD	SB		
		WENDY'S	3
		ARBY'S	6
		FRIENDLY'S	1
		CENTRAL FAMILY RESTAURANT	5
LODGING	SB		
		HOMEWOOD SUITES - HILTON	11
		FOUR POINTS SHERATON	12
ATTRACTION	SB	HACC - YORK CAMPUS	18

SB SIGNS

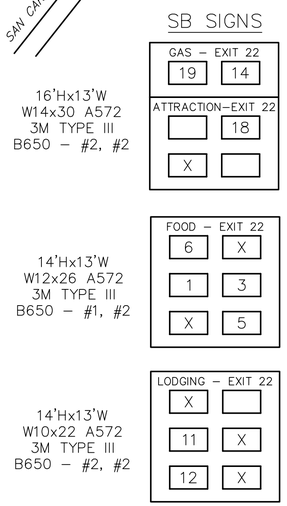

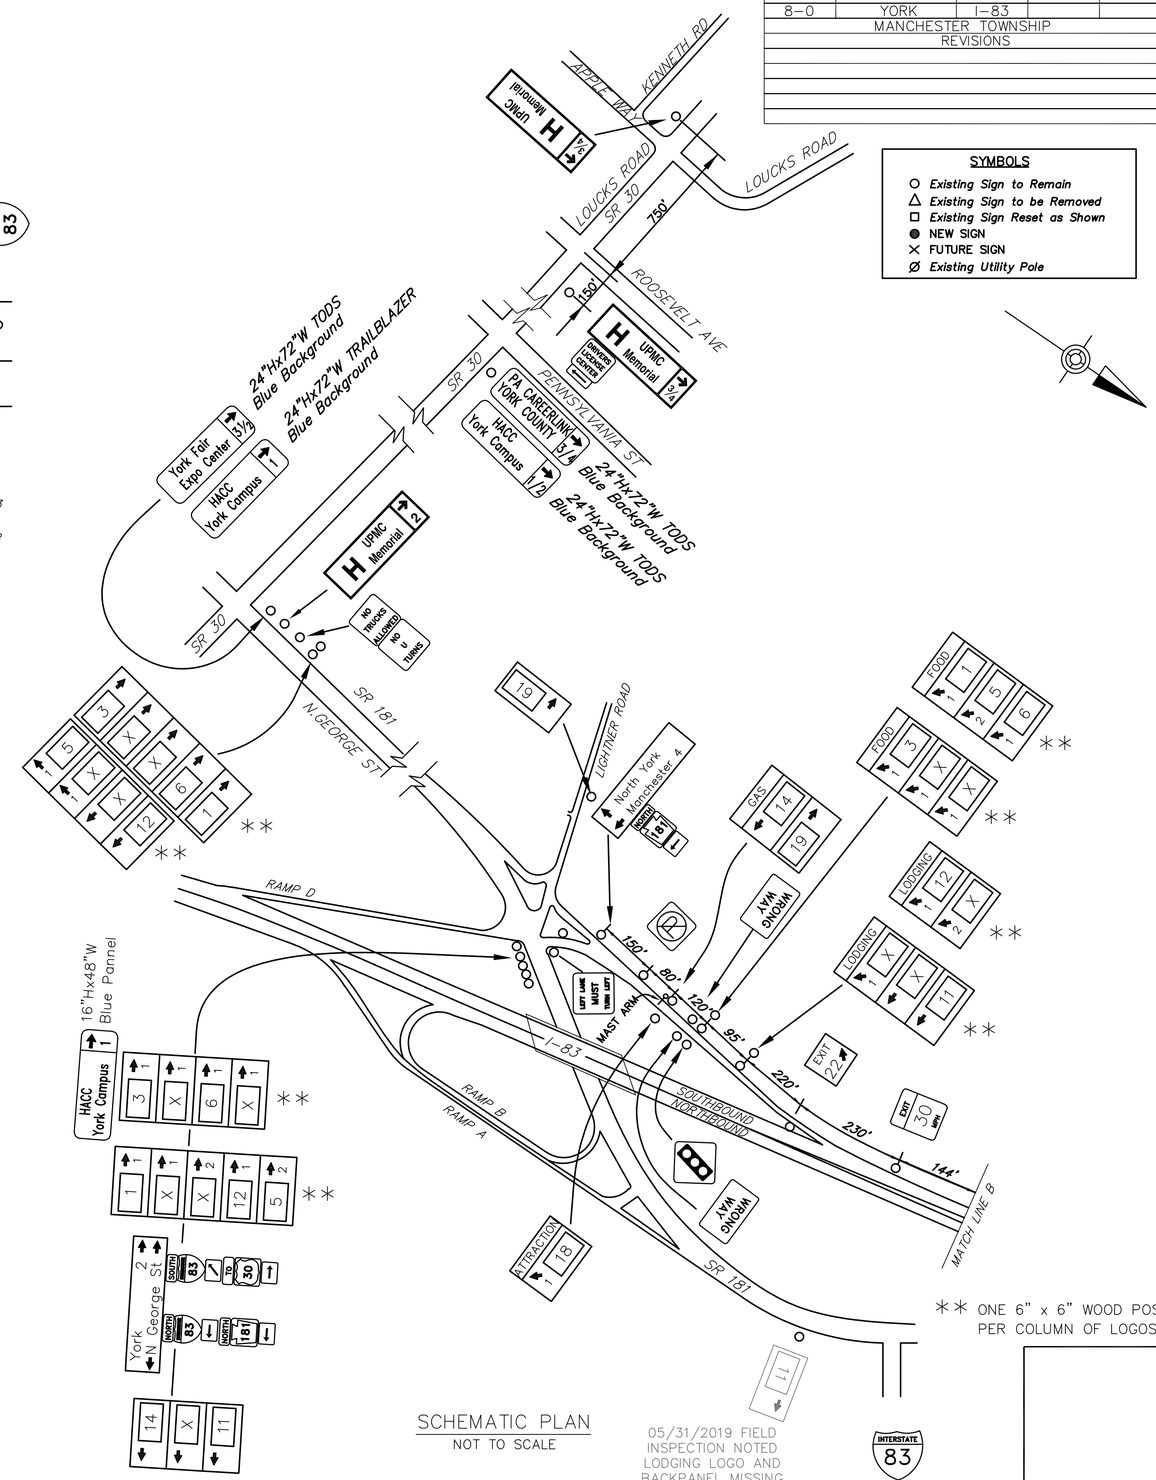

SCHEMATIC PLAN
NOT TO SCALE

05/31/2019 FIELD INSPECTION NOTED LODGING LOGO AND BACKPANEL MISSING

N. GEORGE STREET
EXIT 22

D:\2015\285\215074-01\PW\PSE\AS-BUILT DRAWINGS\PENNDOT DISTRICT 08\YORK - 66\10-XX SHT0X-183_EXIT 22 PLAN
November/10/2023 8:34 AM