DISTRICT	COUNTY	ROUTE	PROJECT	SHEET
3-0	COLUMBIA	I-80		

MIFFLIN & CENTRE TOWNSHIPS

REVISIONS

TABULATION OF QUANTITIES		
ITEM	UNIT	QUANTITY
POST MOUNTED SIGNS, TYPE A, LOGO	SQ.FT.	—
POST MOUNTED SIGNS, TYPE B, LOGO	SQ.FT.	—
POST MOUNTED SIGNS, TYPE C, LOGO	SQ.FT.	—
BREAKAWAY SYSTEMS	EACH	—
* STEEL S OR W BEAM POSTS	LBS.	—
LOGO SIGN MOUNTING	EACH	—
FLAT SHEET PANEL REPLACEMENT	SQ.FT.	
EXTRUDED PANEL REPLACEMENT	SQ.FT.	
REMOVAL OF POST MOUNTED MOTORIST SERVICE SIGNS, TYPES B, C & F	L.S.	

* APPROXIMATE QUANTITY FOR INFORMATION ONLY

SYMBOLS

- ○ *Existing Sign to Remain*
- △ *Existing Sign to be Removed*
- □ *Existing Sign Reset as Shown*
- ● NEW SIGN
- × FUTURE SIGN

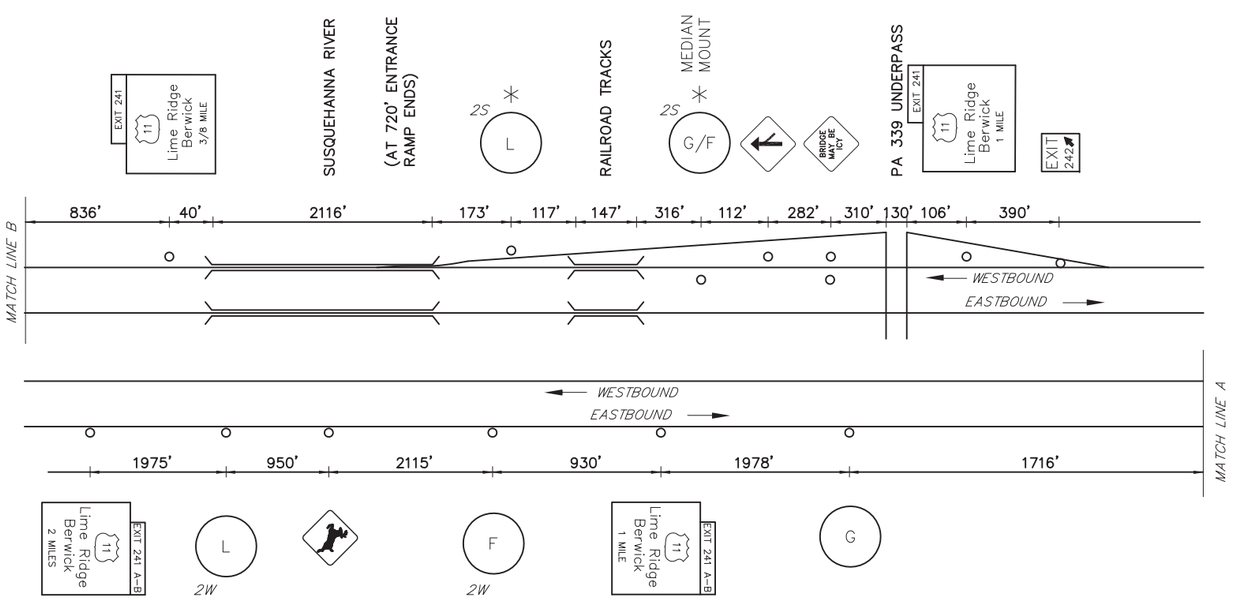

MAINLINE SCHEMATIC
NOT TO SCALE

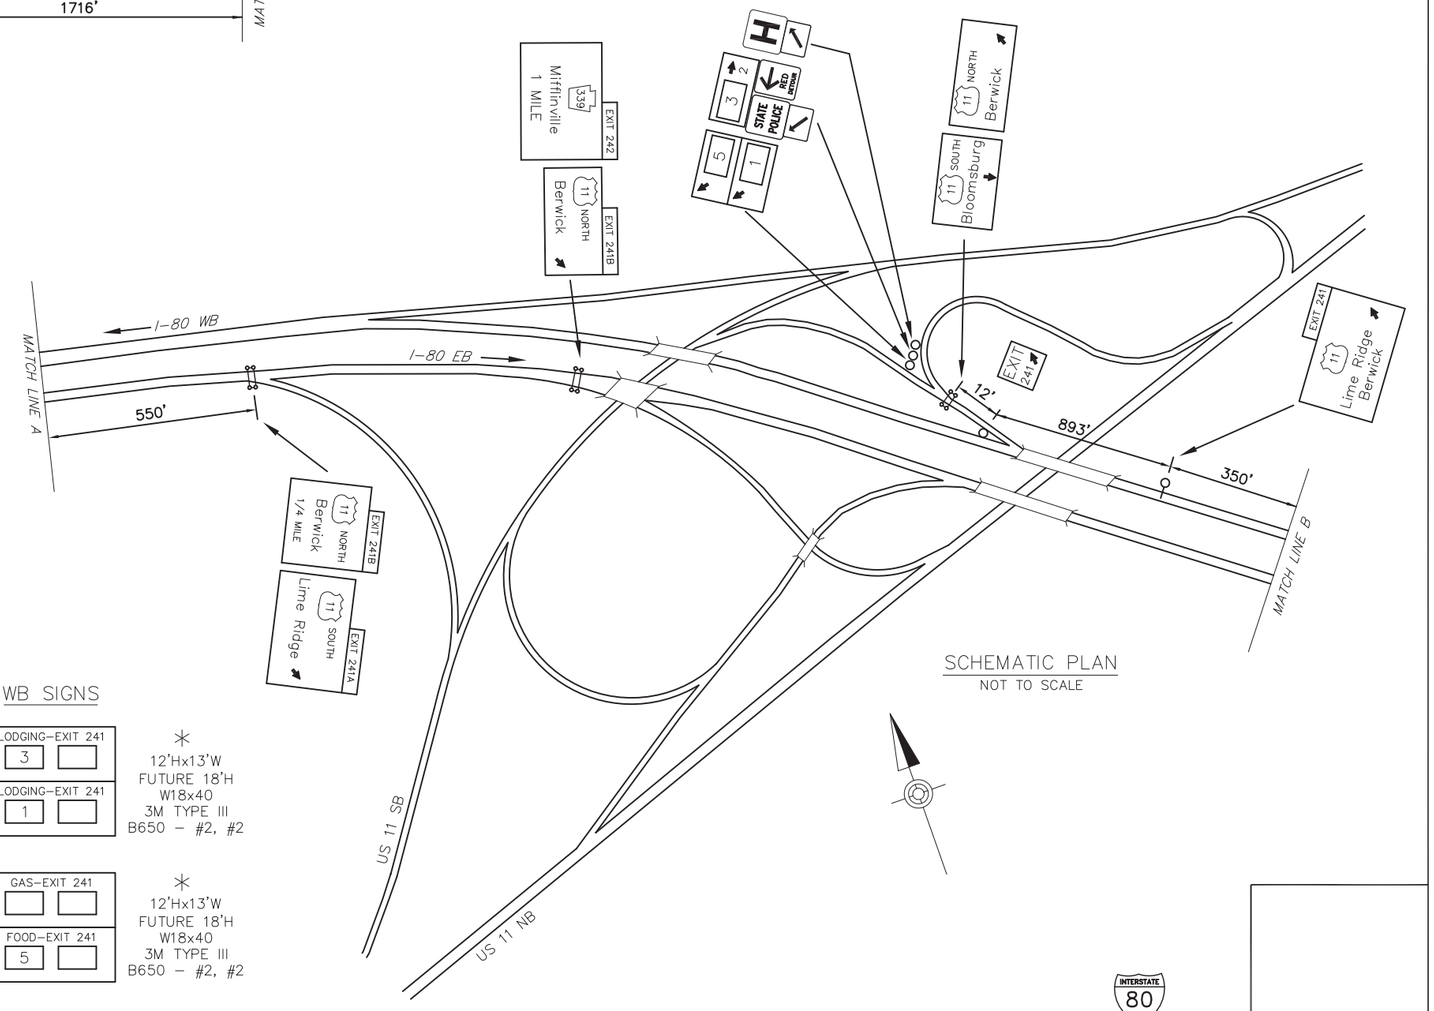

SCHEMATIC PLAN
NOT TO SCALE

LEGEND

2S/2W – GUIDE RAIL

✳ WB MAINLINE LOGO INSTALLATIONS RESET WITH DIFFERENT POSTS 6/3/15 AFTER COMPLETION OF MAINLINE/INTERCHANGE CONSTRUCTION PROJECT.

EXIT 241 SPECIFIC INFORMATION PANEL			
LEGEND	DIRECTION	BUSINESS	LOGO. NO.
LODGING	EB/WB	RED MAPLE INN	3
		MOTEL 6	1
FOOD	EB/WB	THE MORRIS FAMILY RESTAURANT	5
GAS			

EB SIGNS

12'Hx13'W
FUTURE 14'H
W8x21 A572
3M TYPE III
B525 – #1, #2

GAS–EXIT 241A
GAS–EXIT 241B

6'Hx13'W
FUTURE 12'H
W8x21
B525 – #2, #1

FOOD–EXIT 241A
5

12'Hx13'W
FUTURE 15'H
W12x26
3M TYPE III
B650 – #1, #1

LODGING–EXIT 241A
1
LODGING–EXIT 241B
3

WB SIGNS

LODGING–EXIT 241
3
LODGING–EXIT 241
1

✳ 12'Hx13'W
FUTURE 18'H
W18x40
3M TYPE III
B650 – #2, #2

GAS–EXIT 241

FOOD–EXIT 241
5

✳ 12'Hx13'W
FUTURE 18'H
W18x40
3M TYPE III
B650 – #2, #2

INTERSTATE 80

BERWICK – LIME RIDGE
EXIT 241

D:\2015_ED\85-215076-01\PW\PSE\AS-BUILT DRAWINGS\PENNDOT DISTRICT 03\COLUMBIA - 19\10-XX SHTS-I80_EXIT 241 PLAN
August 7, 2019 4:04 PM