DISTRICT	COUNTY	ROUTE	PROJECT	SHEET
11–0	BEAVER	I–376		
CENTER, POTTER & RACCOON TOWNSHIP				
REVISIONS				

TABULATION OF QUANTITIES		
ITEM	UNIT	QUANTITY
* STEEL S OR W BEAM POSTS	LBS.	1020
BREAKAWAY SYSTEMS	EACH	2
POST MOUNTED SIGNS, TYPE A, LOGO	SQ.FT.	78
POST MOUNTED SIGNS, TYPE B, LOGO	SQ.FT.	14
REMOVE POST MOUNTED SIGNS,TYPE B,LOGO	EACH	–
LOGO SIGN MOUNTING	EACH	3
LOGO SIGN MOUNTING, RESET	EACH	–
REMOVE POST MOUNTED SIGNS, TYPE A, LOGO MODIFIED	EACH	–

* APPROXIMATE QUANTITY FOR INFORMATION ONLY

SYMBOLS

- ○ *Existing Sign to Remain*
- △ *Existing Sign to be Removed*
- □ *Existing Sign Reset as Shown*
- ● NEW SIGN
- × FUTURE SIGN
- Ø *Existing Utility Pole*

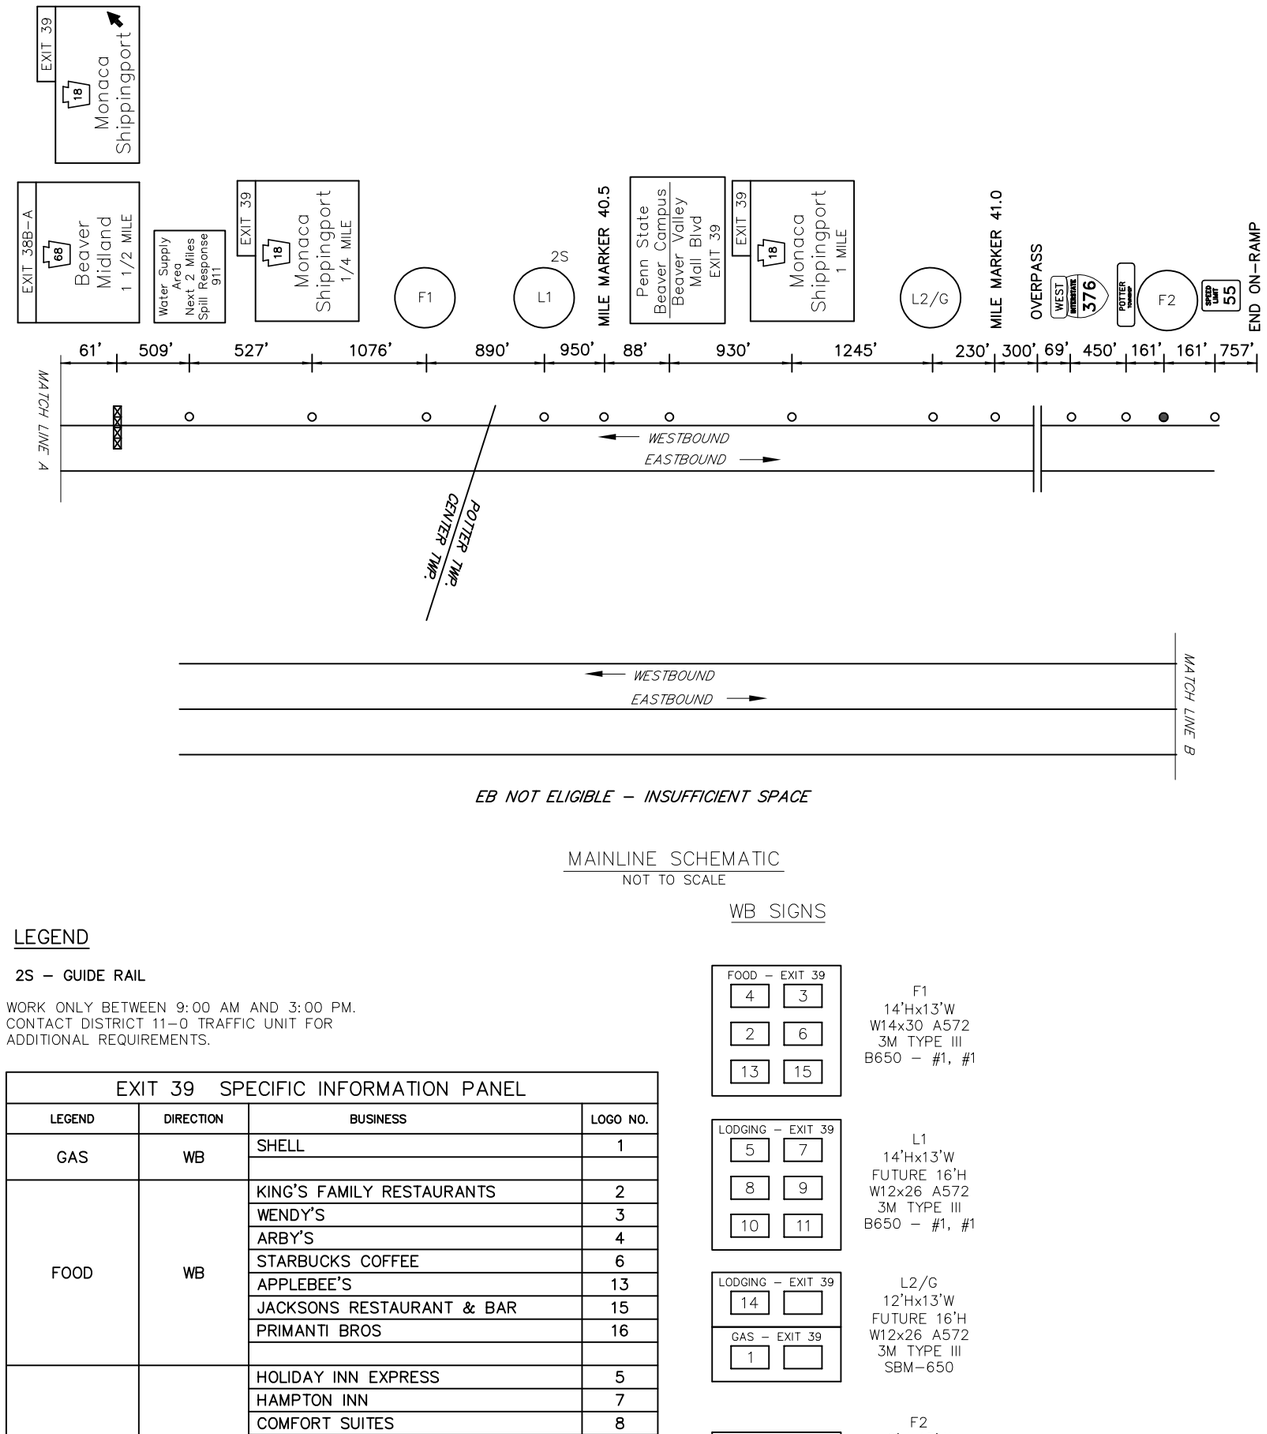

EB NOT ELIGIBLE – INSUFFICIENT SPACE

MAINLINE SCHEMATIC
NOT TO SCALE

LEGEND

2S – GUIDE RAIL

WORK ONLY BETWEEN 9:00 AM AND 3:00 PM.
CONTACT DISTRICT 11–0 TRAFFIC UNIT FOR
ADDITIONAL REQUIREMENTS.

EXIT 39 SPECIFIC INFORMATION PANEL			
LEGEND	DIRECTION	BUSINESS	LOGO NO.
GAS	WB	SHELL	1
FOOD	WB	KING'S FAMILY RESTAURANTS	2
		WENDY'S	3
		ARBY'S	4
		STARBUCKS COFFEE	6
		APPLEBEE'S	13
		JACKSONS RESTAURANT & BAR	15
		PRIMANTI BROS	16
LODGING	WB	HOLIDAY INN EXPRESS	5
		HAMPTON INN	7
		COMFORT SUITES	8
		FAIRFIELD INN & SUITES – MARRIOTT	9
		MY PLACE	10
		HOME 2 SUITES	11
		HILTON GARDEN INN	14

WB SIGNS

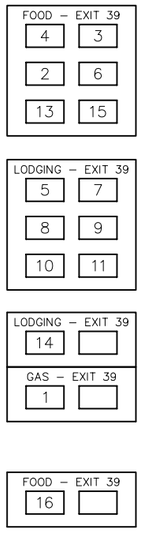

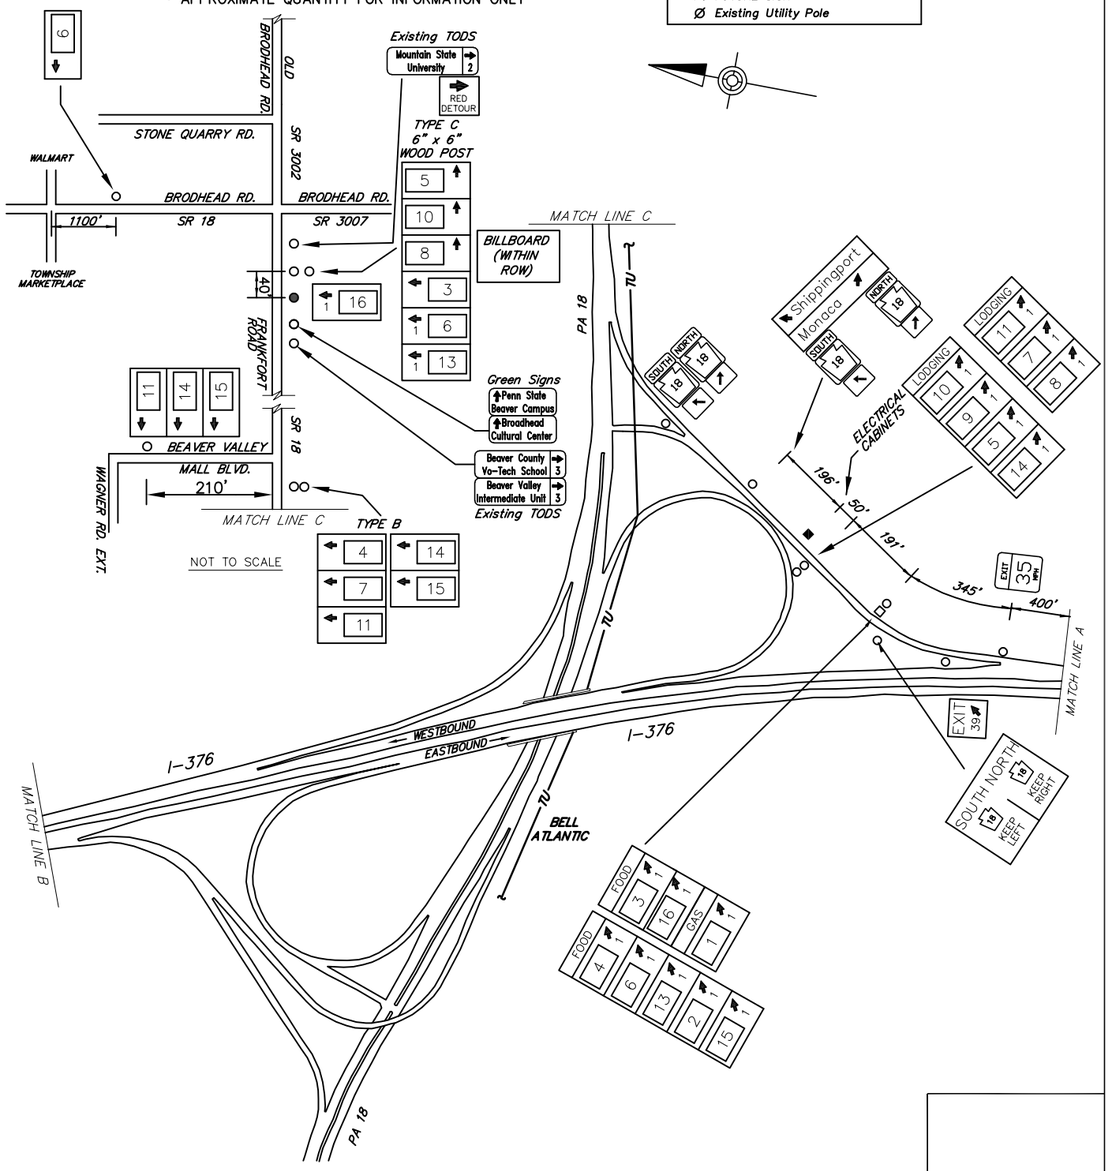

SCHEMATIC PLAN
NOT TO SCALE

INTERSTATE 376

MONACA / SHIPPINGPORT
EXIT 39

\\HBG-HASUN1\DATA\PROJECTS\2020\DIDS\D0002095-28\MKV\PSE\DRAWINGS\100-28 SHTK-1376_EXIT 39 PLAN
January/19/2022 9:47 AM