DISTRICT	COUNTY	ROUTE	PROJECT	SHEET
3-0	COLUMBIA	I-80		
MIFFLIN & SOUTH CENTRE TOWNSHIPS				
REVISIONS				

TABULATION OF QUANTITIES		
ITEM	UNIT	QUANTITY
POST MOUNTED SIGNS, TYPE A, LOGO	SQ.FT.	–
POST MOUNTED SIGNS, TYPE B, LOGO	SQ.FT.	–
POST MOUNTED SIGNS, TYPE C, LOGO	SQ.FT.	–
BREAKAWAY SYSTEMS	EACH	–
* STEEL S OR W BEAM POSTS	LBS.	–
LOGO SIGN MOUNTING	EACH	–
FLAT SHEET PANEL REPLACEMENT	SQ.FT.	
EXTRUDED PANEL REPLACEMENT	SQ.FT.	
REMOVAL OF POST MOUNTED MOTORIST SERVICE SIGNS, TYPES B, C & F	L.S.	

* APPROXIMATE QUANTITY FOR INFORMATION ONLY

SYMBOLS

- ○ *Existing Sign to Remain*
- △ *Existing Sign to be Removed*
- □ *Existing Sign Reset as Shown*
- ● NEW SIGN
- × FUTURE SIGN

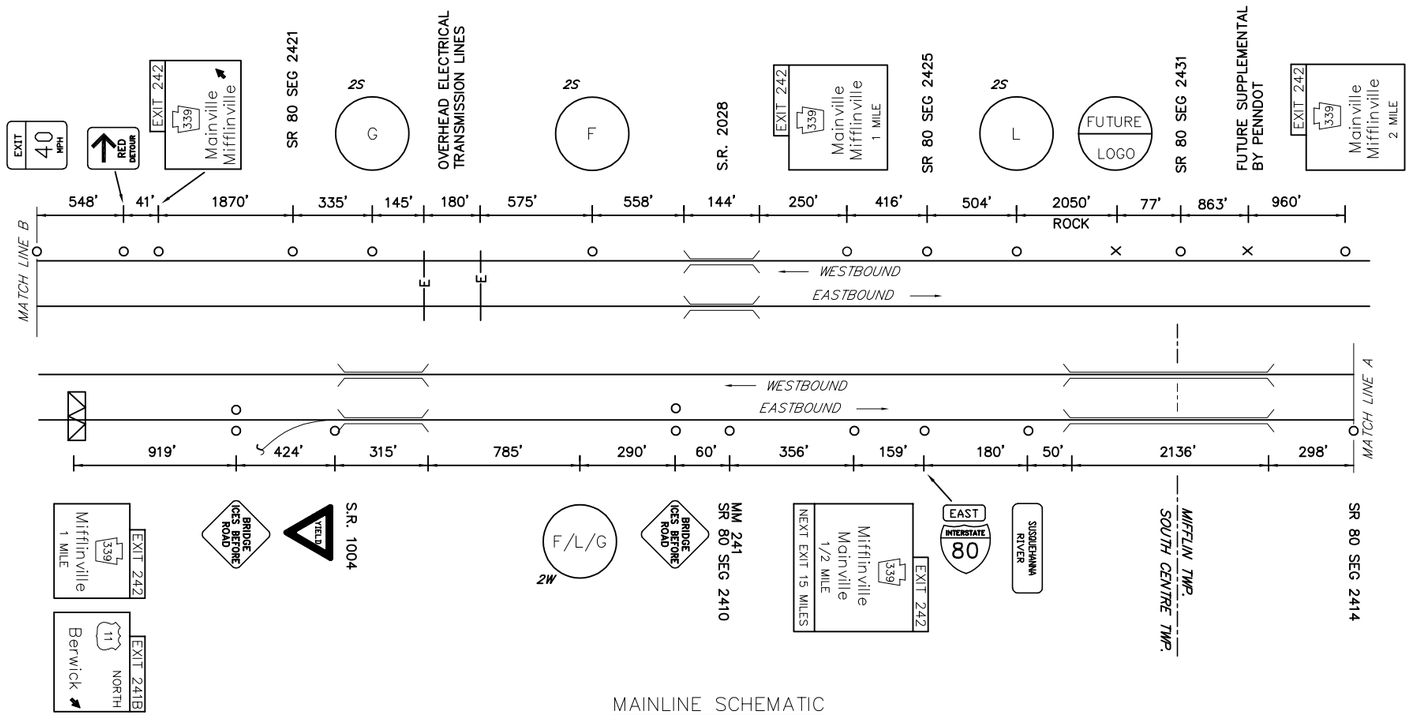

MAINLINE SCHEMATIC
NOT TO SCALE

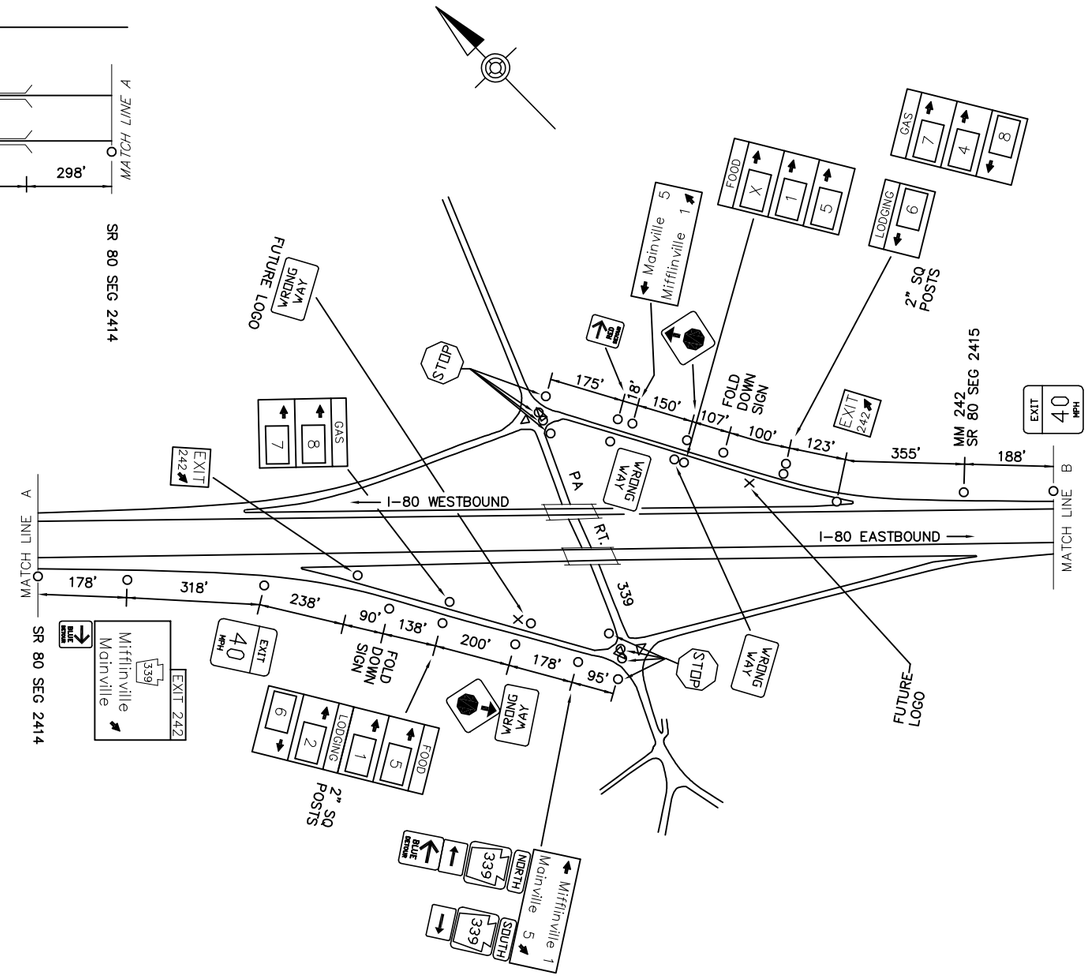

SCHEMATIC PLAN
NOT TO SCALE

LEGEND

2S/2W – GUIDE RAIL

EXIT 242 SPECIFIC INFORMATION PANEL			
LEGEND	DIRECTION	BUSINESS	LOGO NO.
GAS	EB/WB	SUNOCO (24 HRS/DIESEL)	7
		DELTA FUEL	8
	WB	LOVE'S TRAVEL STOP	4
FOOD	EB/WB	ARBY'S	1
		SUBWAY	5
LODGING	EB/WB	SUPER 8	2
		RED ROOF INN	6

EB SIGNS

MAIN PANEL 10'Hx19'W
EXIT PANEL 2'Hx 8'W
W18x40 A572
3M TYPE III
B650 – #3, #1

WB SIGNS

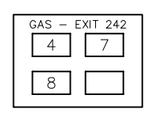

10'Hx13'W
FUTURE 16'H
W10x26
3M TYPE III
B650 – #1, #1

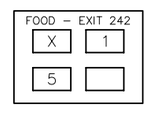

10'Hx13'W
FUTURE 14'H
W14x30 A572
3M TYPE III
SBM-650

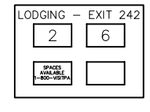

10'Hx13'W
FUTURE 12'H
W10x26
3M TYPE III
B650 – #1, #1

INTERSTATE 80
MIFFLINVILLE
EXIT 242

\\DAVIDDCC\DATA\PROJECTS\2015\JOBS\215076-01\HW\PSE\AS-BUILT DRAWINGS\PENNDOT DISTRICT 03\COLUMBIA - 19\10-XX SHTXX-180_EXIT 242 PLAN
January/18/2022 3:34 PM