DISTRICT	COUNTY	ROUTE	PROJECT	SHEET
5-0	CARBON	I-80		

KIDDER TOWNSHIP

REVISIONS

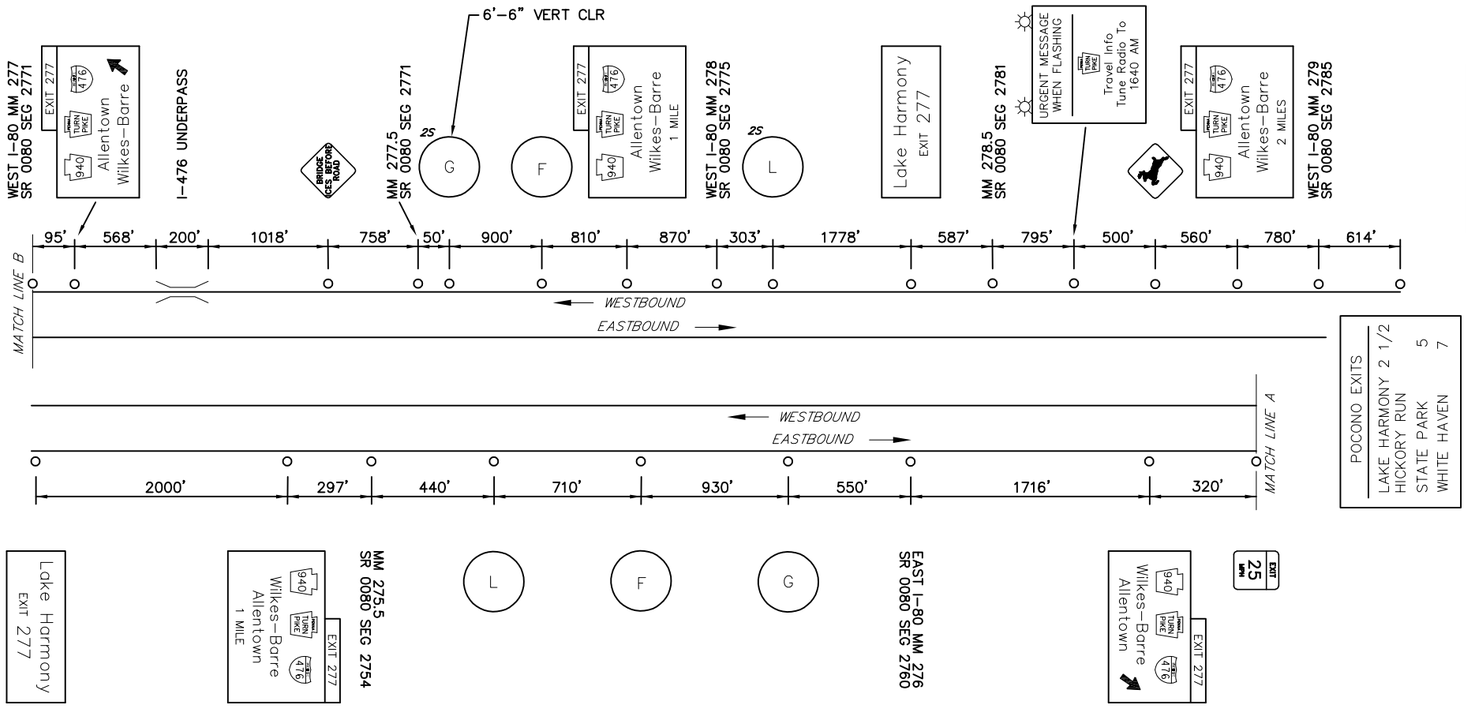

MAINLINE SCHEMATIC
NOT TO SCALE

TABULATION OF QUANTITIES		
ITEM	UNIT	QUANTITY
POST MOUNTED SIGNS, TYPE A, LOGO	SQ.FT.	–
POST MOUNTED SIGNS, TYPE B, LOGO	SQ.FT.	–
POST MOUNTED SIGNS, TYPE C, LOGO	SQ.FT.	–
BREAKAWAY SYSTEMS	EACH	–
* STEEL S OR W BEAM POSTS	LBS.	–
LOGO SIGN MOUNTING	EACH	–
RESET POST MOUNTED SIGNS, TYPE A, LOGO	EACH	–
REMOVAL OF POST MOUNTED MOTORIST SERVICE SIGNS, TYPES B, C & F	L.S.	

* APPROXIMATE QUANTITY FOR INFORMATION ONLY

SYMBOLS

- ○ *Existing Sign to Remain*
- △ *Existing Sign to be Removed*
- □ *Existing Sign Reset as Shown*
- ● NEW SIGN
- × FUTURE SIGN

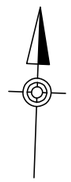

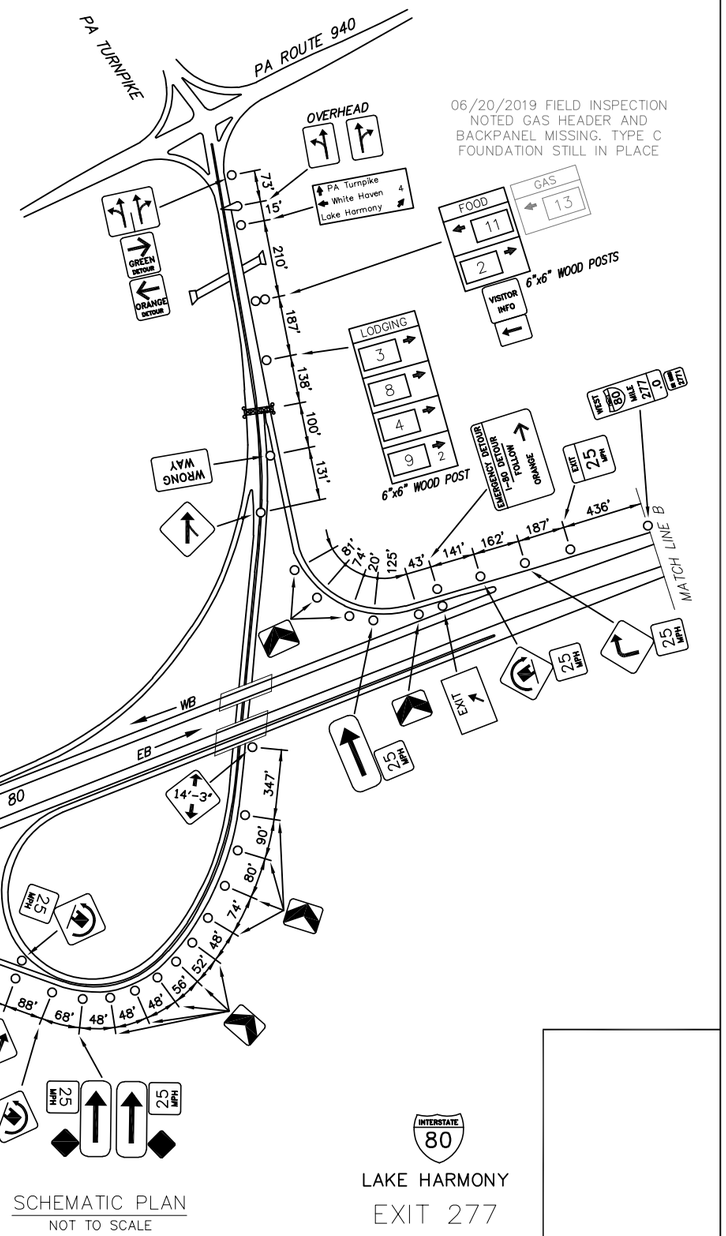

06/20/2019 FIELD INSPECTION
NOTED GAS HEADER AND
BACKPANEL MISSING. TYPE C
FOUNDATION STILL IN PLACE

SCHEMATIC PLAN
NOT TO SCALE

INTERSTATE 80

LAKE HARMONY
EXIT 277

LEGEND

2S – GUIDE RAIL

DO NOT CLOSE OR RESTRICT TRAVEL LANES
BETWEEN 6:00 AM AND 9:00 AM, AND
BETWEEN 3:00 PM AND 6:00 PM, MONDAY THRU FRIDAY.
DO NOT WORK DURING HOLIDAY PERIODS.

NO WORK PERMITTED ON POCONO RACEWAY EVENT DATES.

EXIT 277 SPECIFIC INFORMATION PANEL			
LEGEND	DIRECTION	BUSINESS	LOGO NO.
GAS	EB/WB	WAWA	13
FOOD	EB/WB	McDONALD'S	2
		BURGER KING	11
		THE HANGOUT RESTAURANT AND BAR	1
LDOGING	EB/WB	HOLIDAY INN EXPRESS & SUITES	3
		COMFORT INN	4
		POCONO RESORTS	8
		ECONO LODGE INN & SUITES	9

EB SIGNS

10'Hx13'W
FUTURE 16'H
W14x30 A572
3M TYPE III
B650 – #2, #2

GAS–EXIT 277: 13

10'Hx19'W
FUTURE 12'H
W10x26 A572
3M TYPE III
B650 – #4, #4

FOOD–EXIT 277: 2 11 1 / X X X

10'Hx13'W
FUTURE 12'H
W8x21 A572
TYPE III
B525 – #1, #1

LODGING–EXIT 277: 3 4 / 8 9

WB SIGNS

10'Hx13'W
FUTURE 14'H
W14x30 A572
3M TYPE III
B650 – #2, #2

GAS–EXIT 277: 13

10'Hx19'W
W12x26 A572
TYPE III
B650 – #2, #2

FOOD–EXIT 277: 2 11 1 / X X X

14'Hx13'W
W14x30 A572
TYPE III
B650 – #1, #1

LODGING–EXIT 277: 8 4 / 3 9

\\DAVIDDC\DATA\PROJECTS\0015_0283-215076-01\HVA\PSE\AS-BUILT DRAWINGS\PENNDOT DISTRICT 05\CARBON - 13\0-XX SHTXX-I80_EXIT 277
January/19/2022 12:01 PM